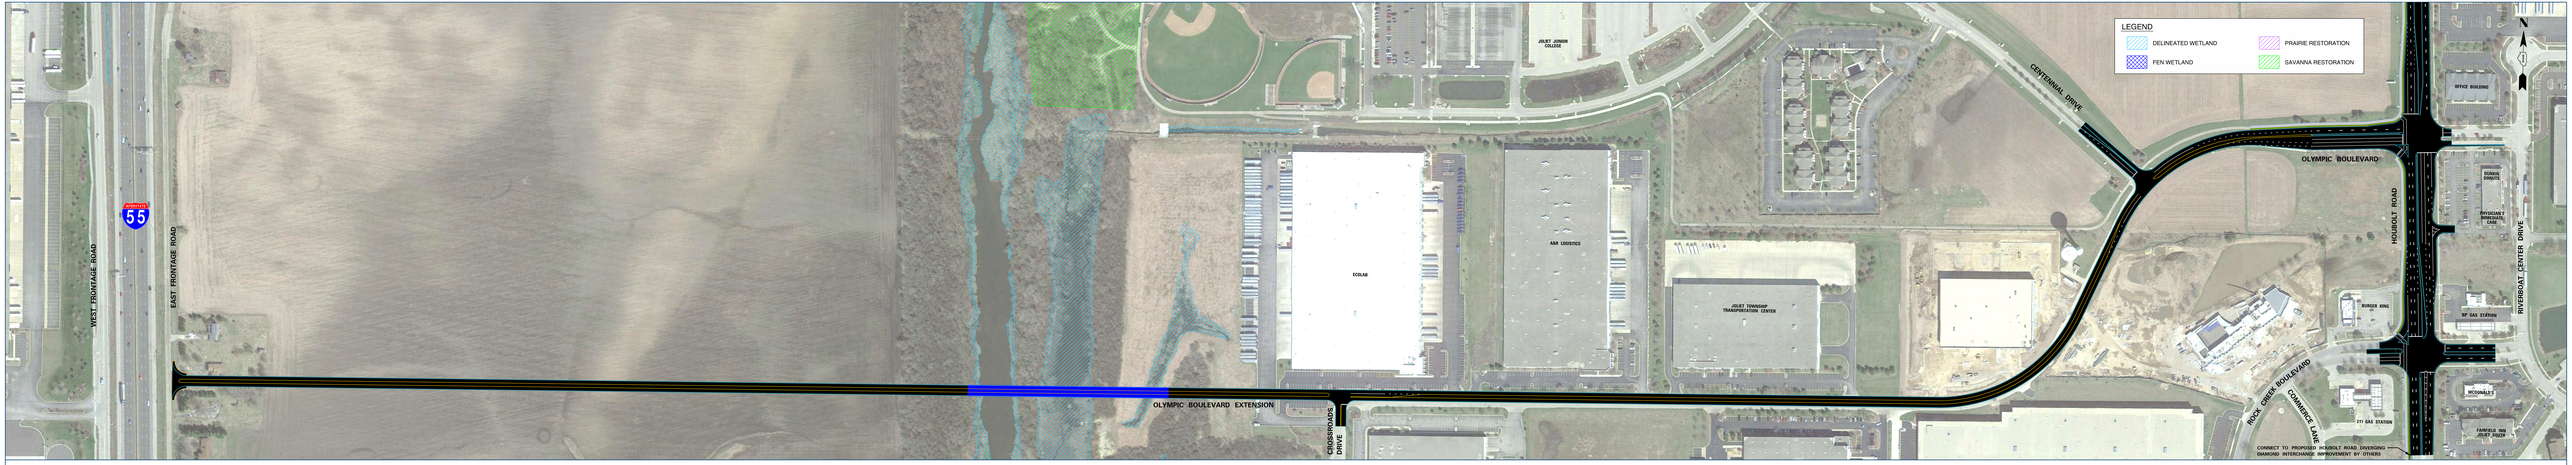

I-55 at IL 59 Access Project

LOCAL ROADWAY EAST-WEST ALTERNATIVE EW-6

PRELIMINARY

0 100' 200' 300' 400'
SCALE IN FEET

Illinois Department of Transportation

JOLIET